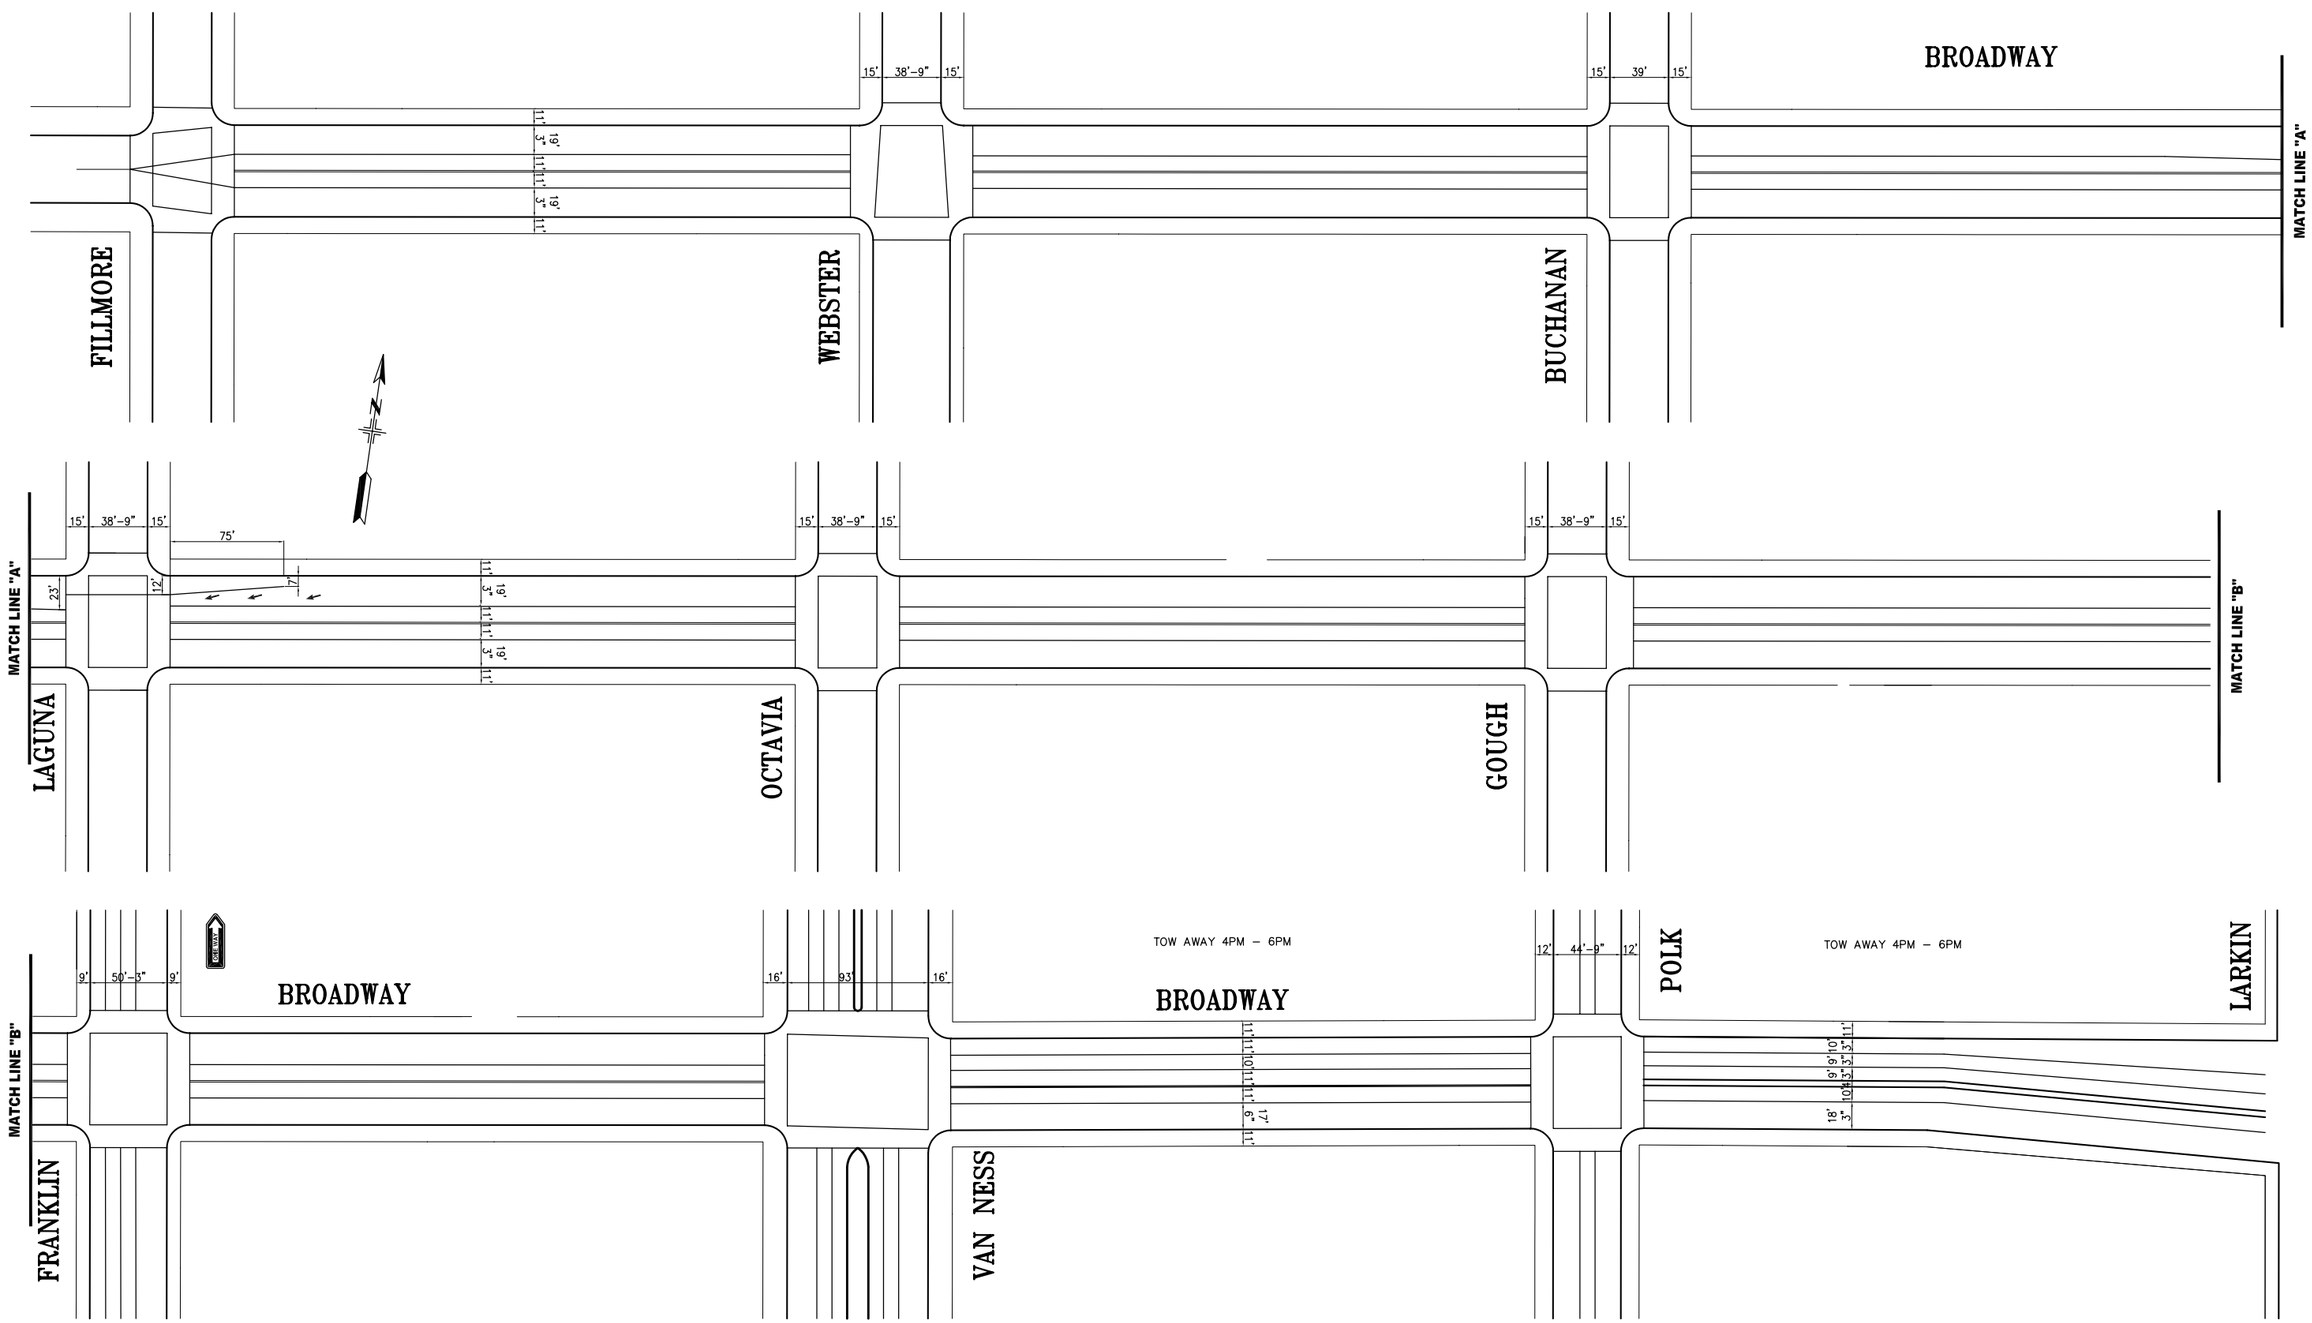

NO.	DATE	DESCRIPTION	BY	APP.
0	XXXX	XXXX	XX	XX

TABLE OF REVISIONS
CHECK WITH TRACING TO SEE IF YOU HAVE LATEST REVISION

REFERENCE INFORMATION & FILE NO. OF SURVEYS

SUPERCEDES
STR-XXXX XX X
STR-XXXX XX X
STR-XXXX XX X

SEAL OF THE CITY AND COUNTY OF SAN FRANCISCO

DEPARTMENT OF PARKING AND TRAFFIC

DIVISION OF TRAFFIC ENGINEERING

CITY AND COUNTY OF SAN FRANCISCO

DESIGNED: DATE:
DRAWN: DATE:
CHECKED: DATE:

APPROVED
SECTION ENGINEER DATE:
CITY TRAFFIC ENGINEER DATE:

SCALE:
SHEET OF SHEETS
1 OF 1

PROJECT 1-1 EXISTING

BROADWAY STREET
POLK ST. TO WEBSTER ST.

CONTRACT NO.
DRAWING NO.
FILE NO.
REV. NO.

EXTERNAL REFERENCES:
FONTS USED:
SCALE FACTOR:
PLOT SCALE:
ORIGIN:
FILE NAME:
DATE: