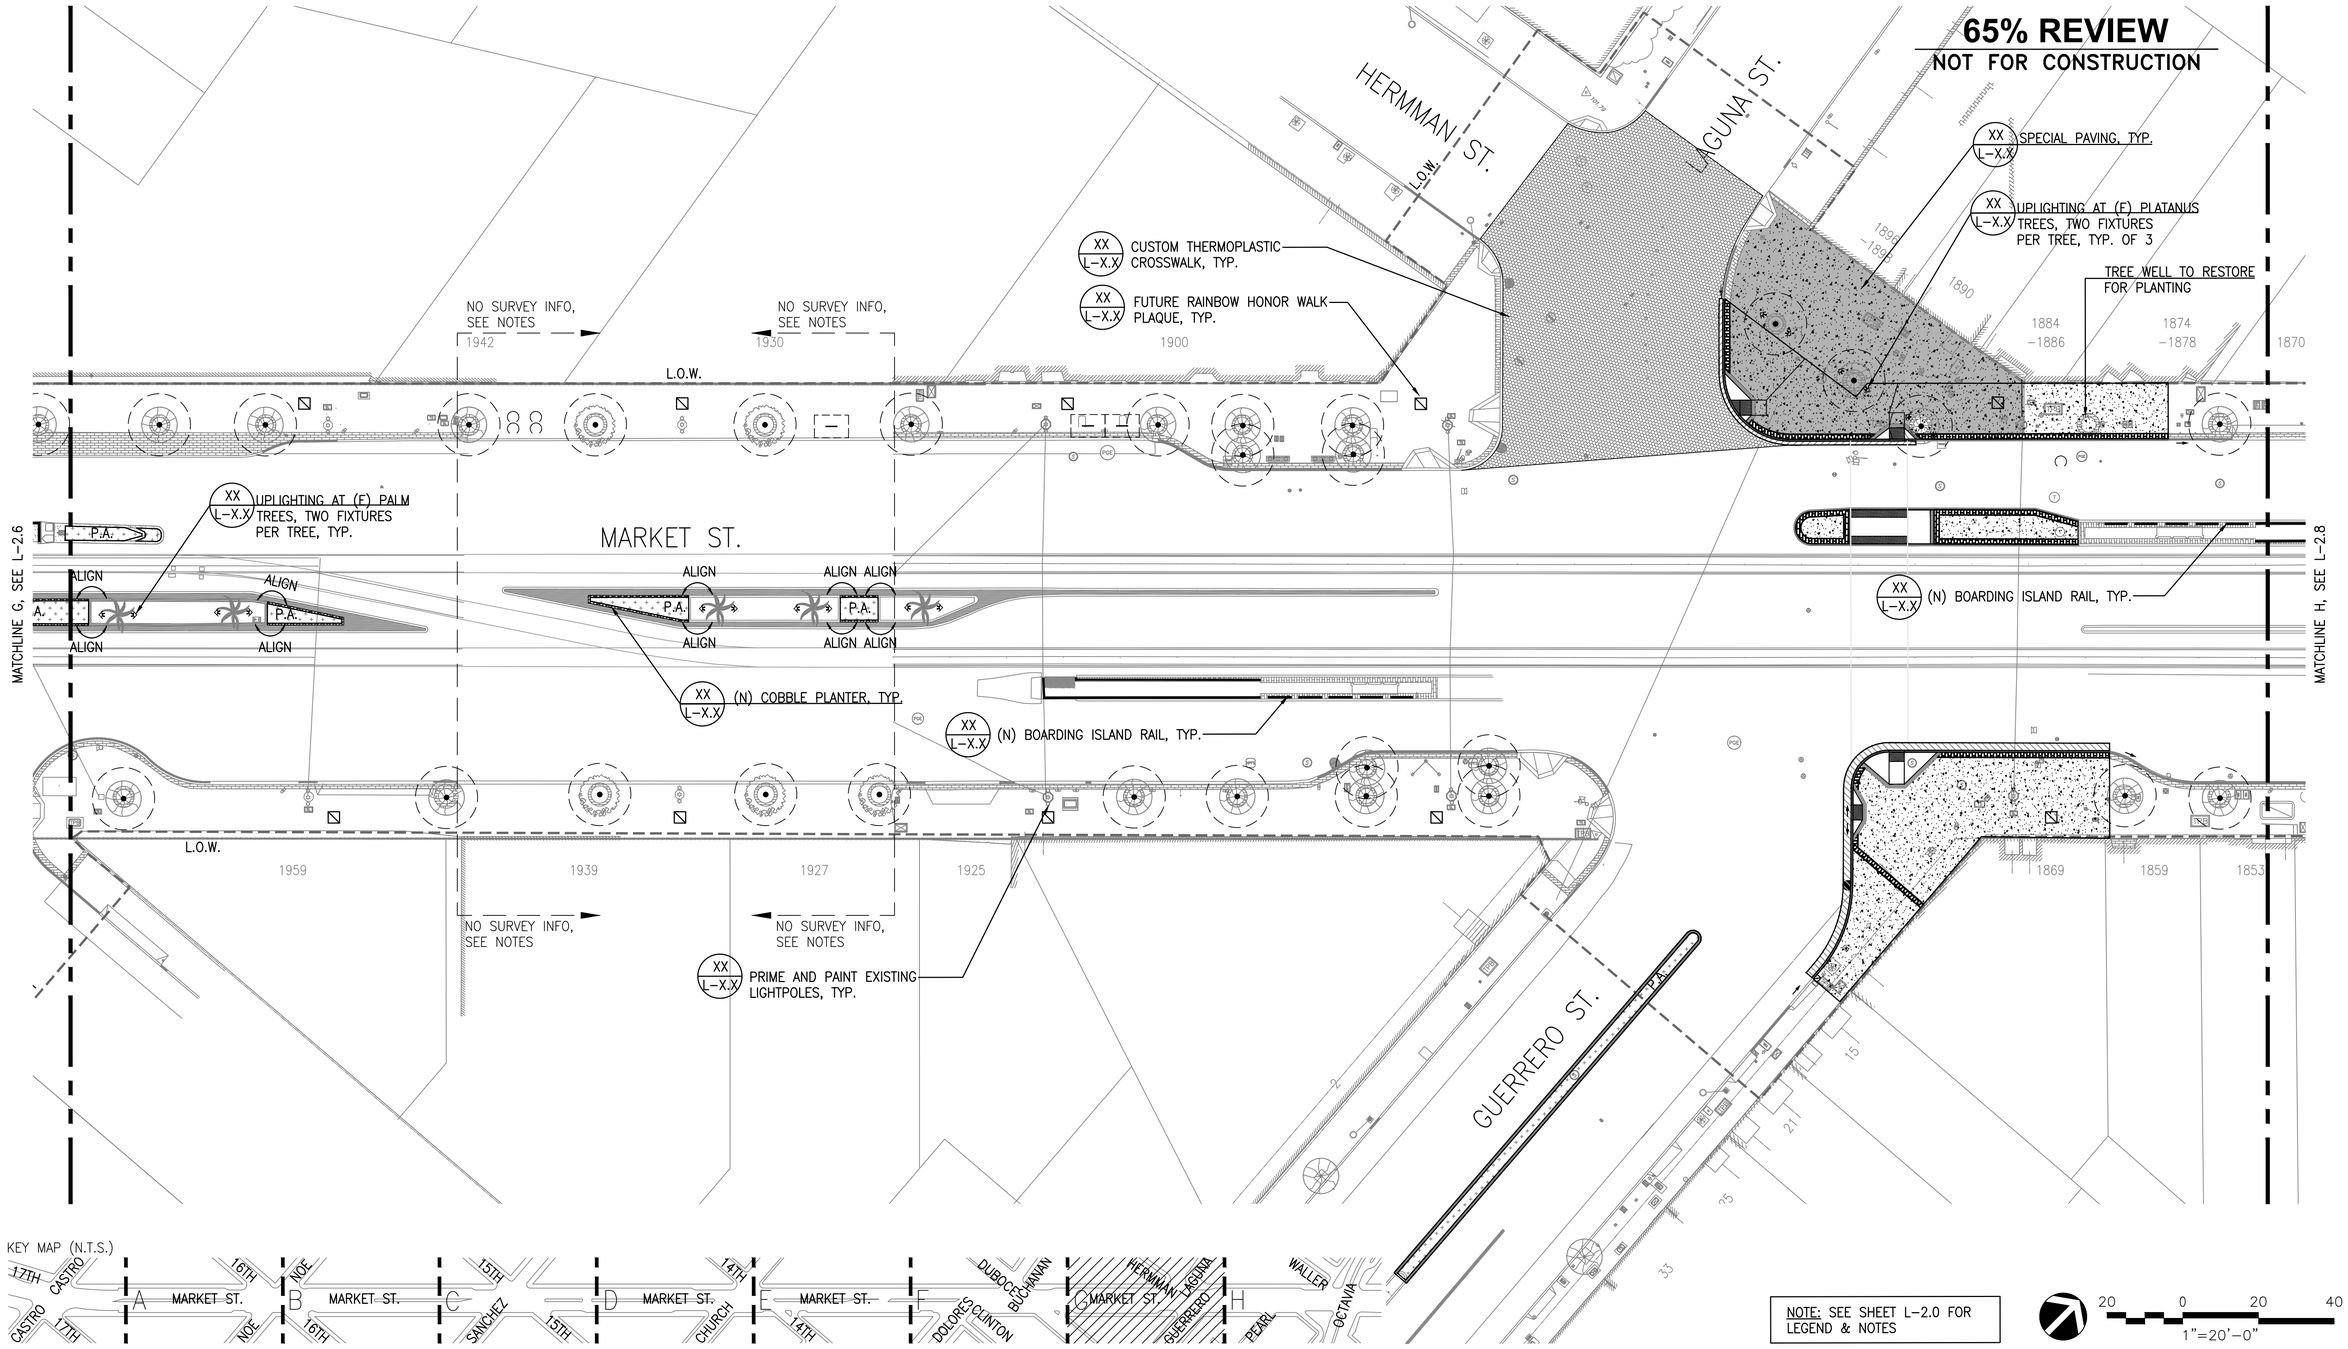

NO.	DATE	DESCRIPTION	BY	APP.

TABLE OF REVISIONS

THIS DRAWING WAS LAST MODIFIED: 02/22/19 11:21, BY: JKIYOI

REFERENCE INFORMATION & FILE NO. OF SURVEYS

SEAL OF THE CITY AND COUNTY OF SAN FRANCISCO

SAN FRANCISCO PUBLIC WORKS

BUILDING, DESIGN, & CONSTRUCTION
CITY & COUNTY OF SAN FRANCISCO
SAN FRANCISCO PUBLIC WORKS
30 VAN NESS AVENUE, 3RD FLOOR
SAN FRANCISCO, CA 94102 - 6028

		Date:
Section Mgr:	JENNIFER COOPER-SABO	02/22
Division Mgr:	EDGAR LOPEZ	02/22

DESIGNED: JD/FC/DF	DATE: 02/22
DRAWN: FC/JK	DATE: 02/22
CHECKED: TE	DATE: 02/22

LICENSED LANDSCAPE ARCHITECT JOHN DENNIS ABBO — Signature — Renewal Date — Date — STATE OF CALIFORNIA

SCALE: 1"=20'

SHEET OF SHEETS

UPPER MARKET SAFETY IMPROVEMENT PROJECT
CASTRO STREET TO OCTAVIA BOULEVARD

CONSTRUCTION & LAYOUT PLAN

CONTRACT NO. 2485J

DRAWING NO. L-2.7

FILE NO.

REV. NO.

Drawing Path: V:\2485J_Upper_Market_Corridor_Safety_Improvements\2_Design\Working_Drawings\ALA\Sheets\L2.0-2.8_CONSTRUCTION PLAN.dwg, Login: JKIYOI
Plot Time: Fri, 22 Feb 2019 - 11:29am
Model Units: Feet
Measurement Units are English

Xrefs: V:\2485J_Upper_Market_Corridor_Safety_Improvements\2_Design\Working_Drawings\ALA\2485J_TB.dwg
V:\2485J_Upper_Market_Corridor_Safety_Improvements\2_Design\Working_Drawings\ALA\Base_Plans_KEY MAP.dwg
V:\2485J_Upper_Market_Corridor_Safety_Improvements\2_Design\Working_Drawings\ALA\Base_Plans_BASE.dwg
S:\LA\CAD LIBRARY\AUTOCAD\TITLEBLK\JD_stamp.dwg
V:\2485J_Upper_Market_Corridor_Safety_Improvements\2_Design\Working_Drawings\ALA\Base_Plans_EXIST_ALL.dwg