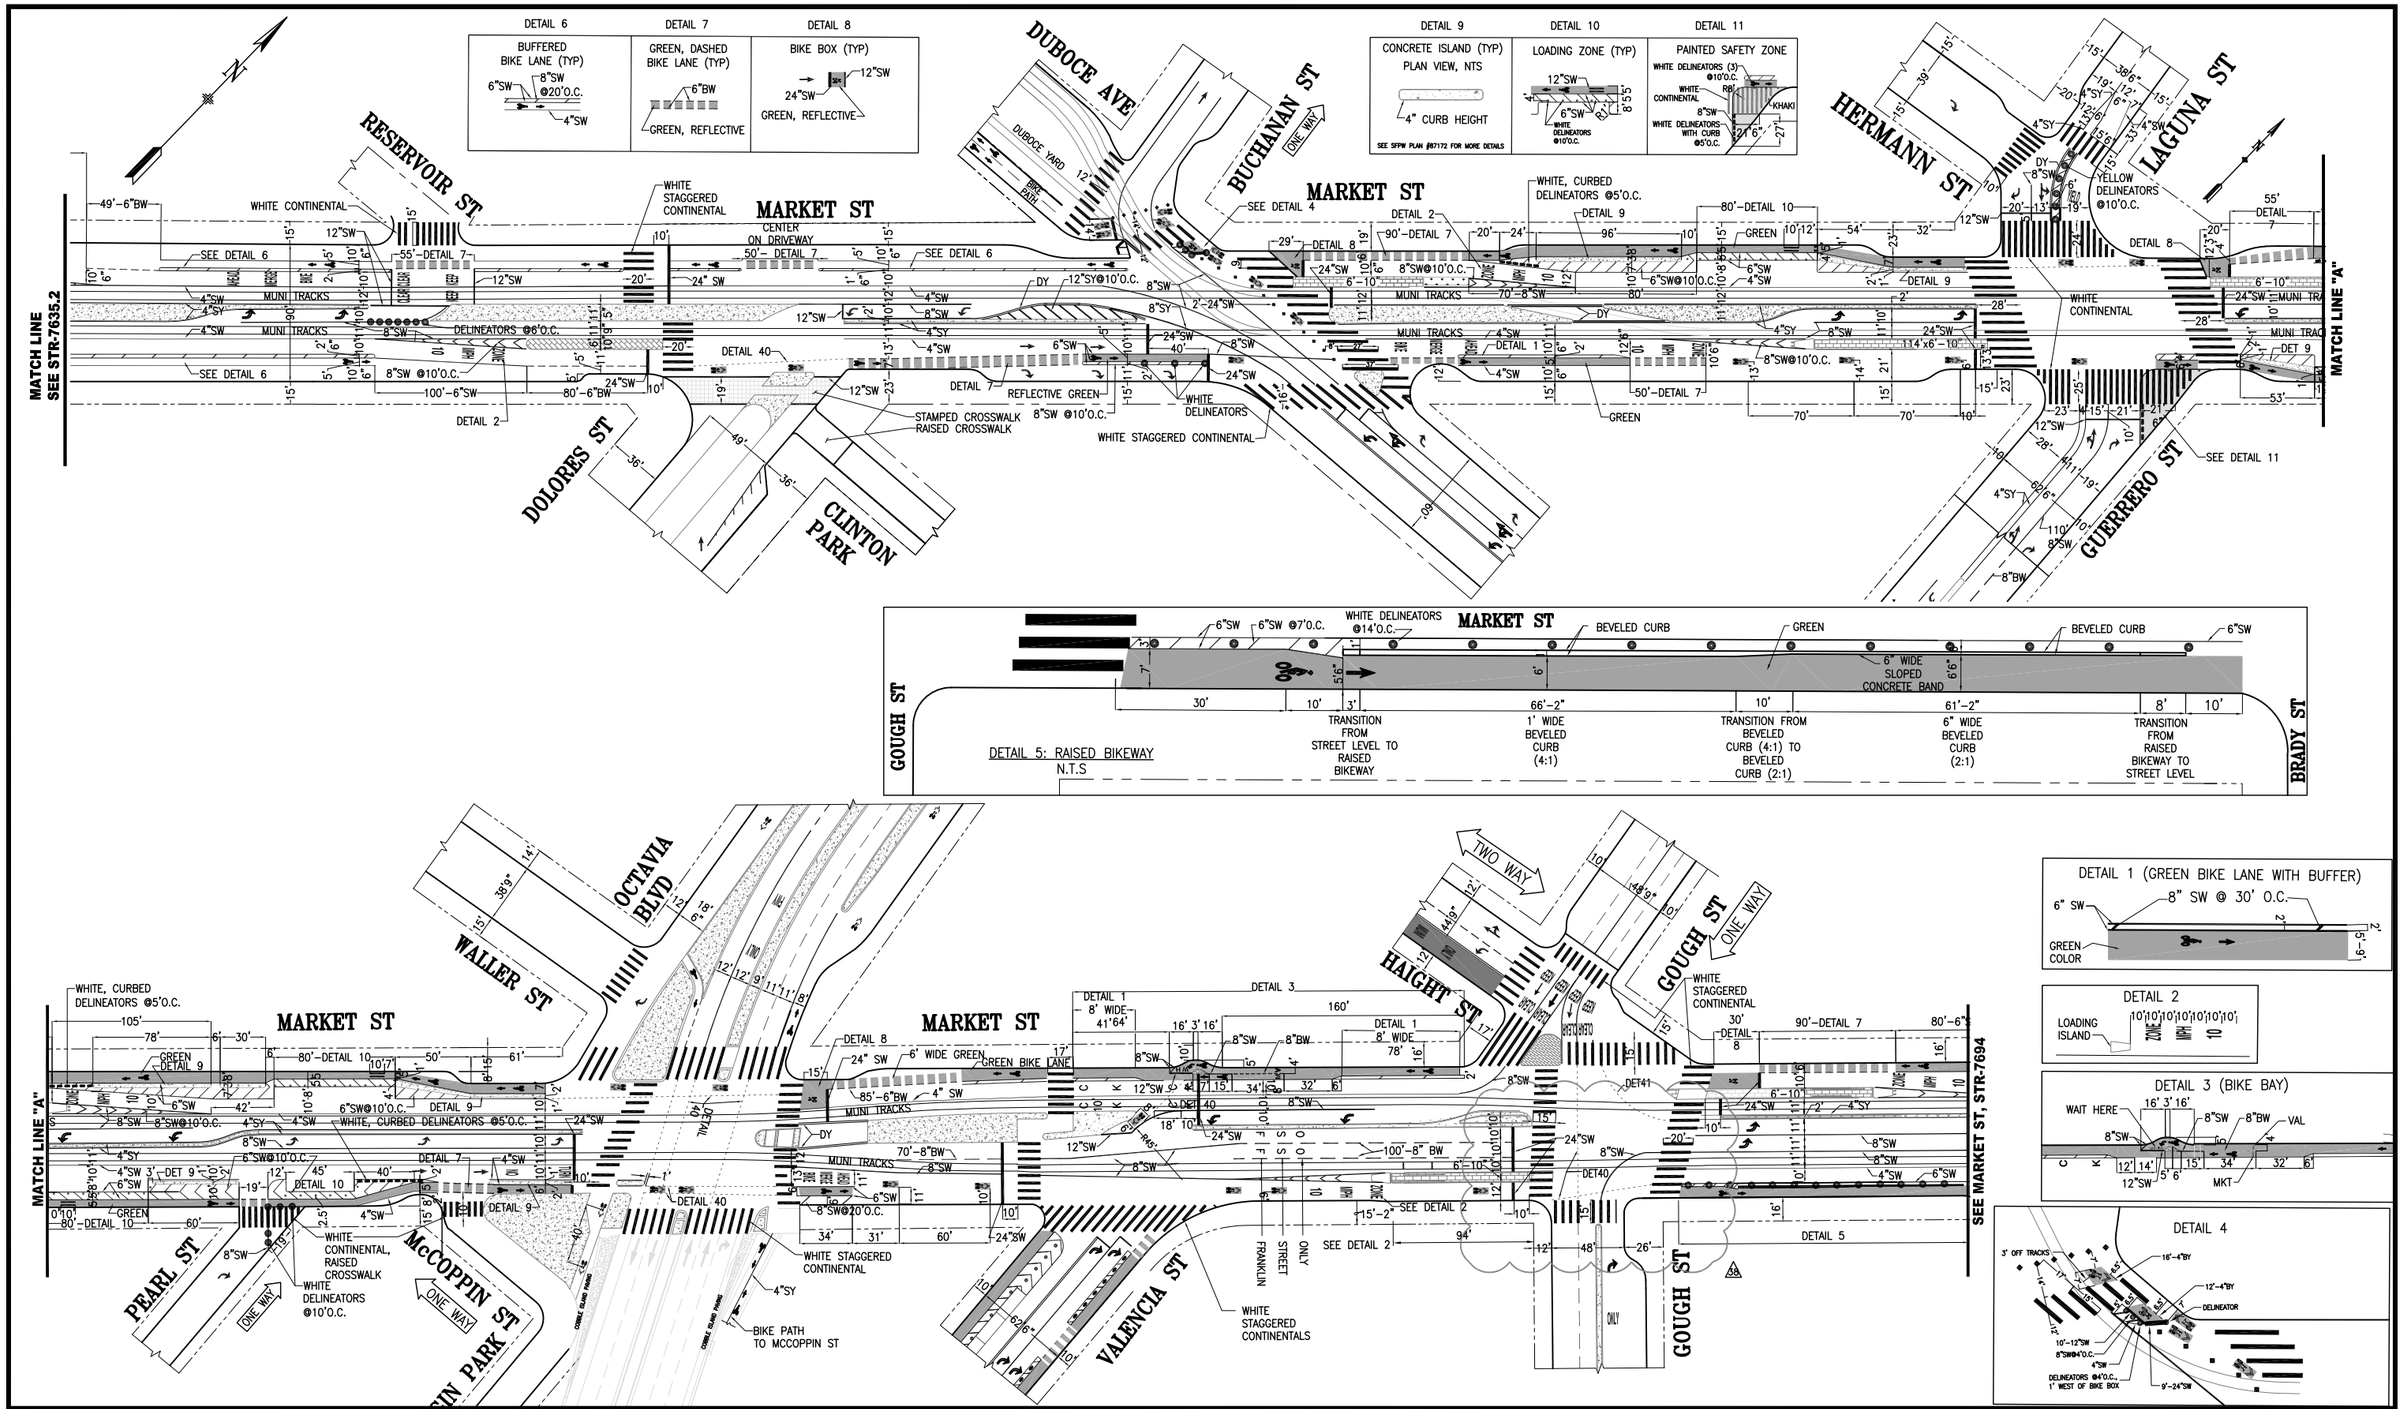

NO.	DATE	DESCRIPTION	BY	APP
38		ADD 24"SW ADV LIMIT LINES @ GOUGH CENTER LANES	M.TAMIN	I.TROUT
37	06/14/19	PER FIELD: ADDED CYCLE TRACKS ON VALENCIA	M.TAMIN	I.TROUT
36	05/15/18	PROTECTED BIKEWAY DUBOCE–OCTAVIA, LANE CHANGES ON LAGUNA & GUERRERO	G.HO	M.SALLEBERRY
35	01/10/18	ADDED TRANSITION LINE ON DOLORES; ADDED TRANSITION ARROW ON DOLORES PER FIELD	K.M.LEUNG	B.WOO
34	12/04/16	ADD GREEN & PAINTED BUFFER TO BIKE LANES CHURCH TO DUBOCE	C.GEE	M.SALLEBERRY
33	11/02/16	ADD GREEN & DELINEATORS TO RAISED BIKEWAY EAST OF GOUGH	T.LENG	M.SALLABERRY

TABLE OF REVISIONS
CHECK WITH TRACING TO SEE IF YOU HAVE LATEST REVISION

SFMTA

SEAL OF THE CITY AND COUNTY OF SAN FRANCISCO

SUPERCEDES STR-7132 REV. 7

DRAWN: T.ABDALLAH DATE: 05/02

CHECKED: R.OLEA DATE: 05/02

APPROVED

JACK L. FLECK 6/13/02
SENIOR ENGINEER DATE:

BOND M. YEE 6/13/02
CITY TRAFFIC ENGINEER DATE:

SCALE: 1" = 50'

SHEET/SHEETS: XX OF XX

TRAFFIC STRIPING

MARKET STREET
RESERVOIR STREET TO GOUGH STREET

CONTRACT NO.

DRAWING NO. STR-7635.1

FILE NO.

REV. NO. 38

FILE NAME:
DATE: --/--/--