PROPOSED CONDITIONS - SAN BRUNO AVENUE

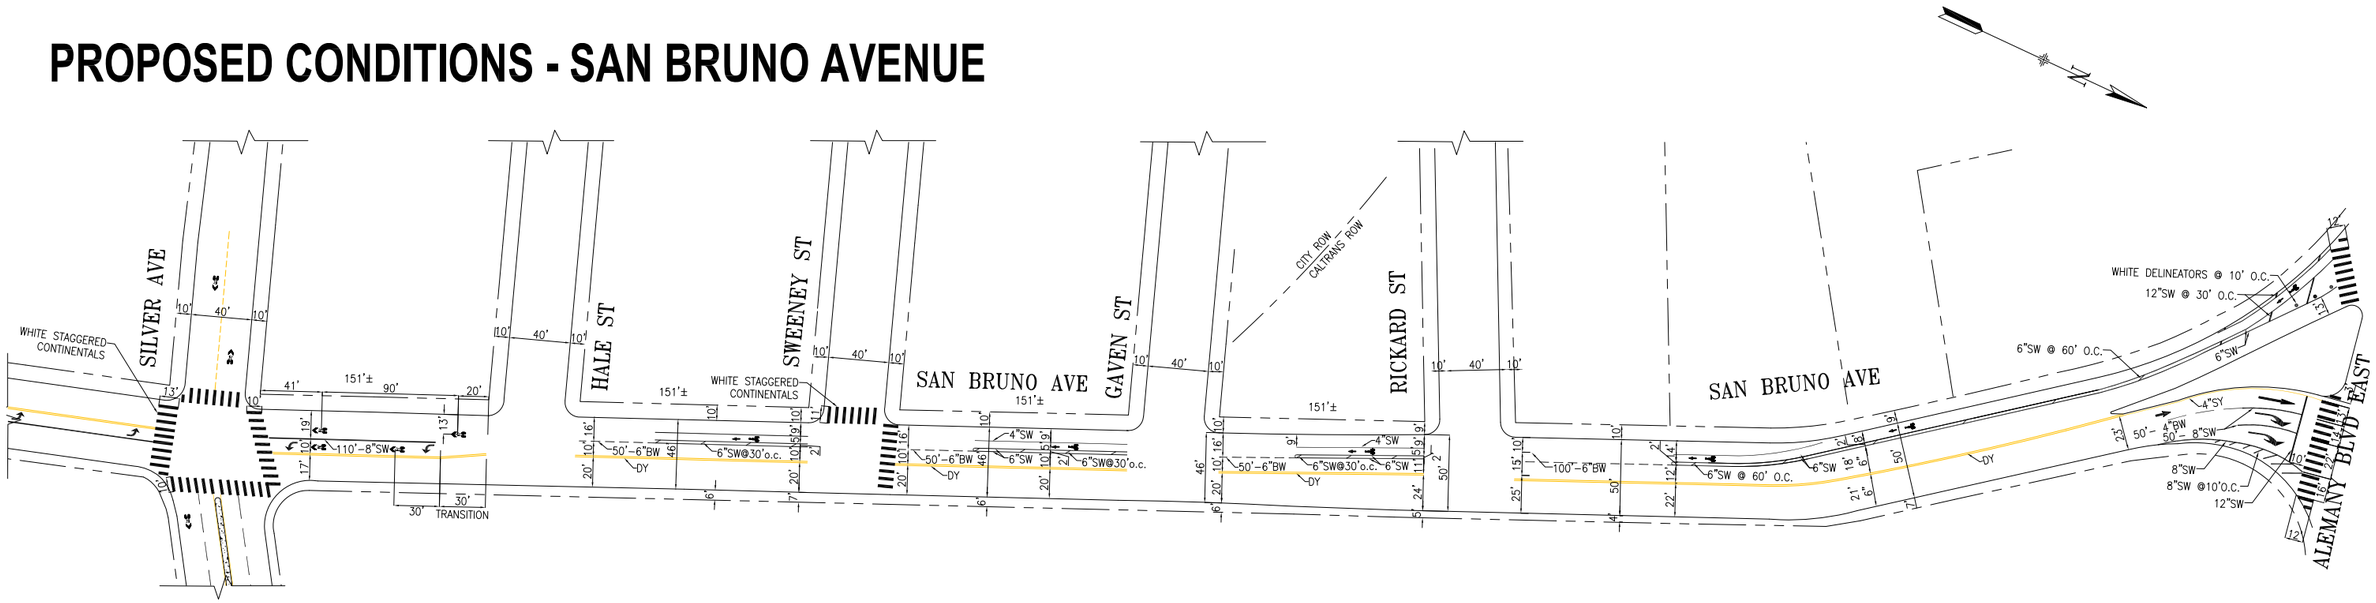

FOR DISCUSSION ONLY - NOT FOR CONSTRUCTION

SFMTA 5/22/18