SIDEWALK BICYCLE RACK PLACEMENT GUIDELINES

SFMTA
Municipal Transportation Agency

RECOMMENDED CLEARANCES IN FEET [MINIMUM FEET IN BRACKETS]

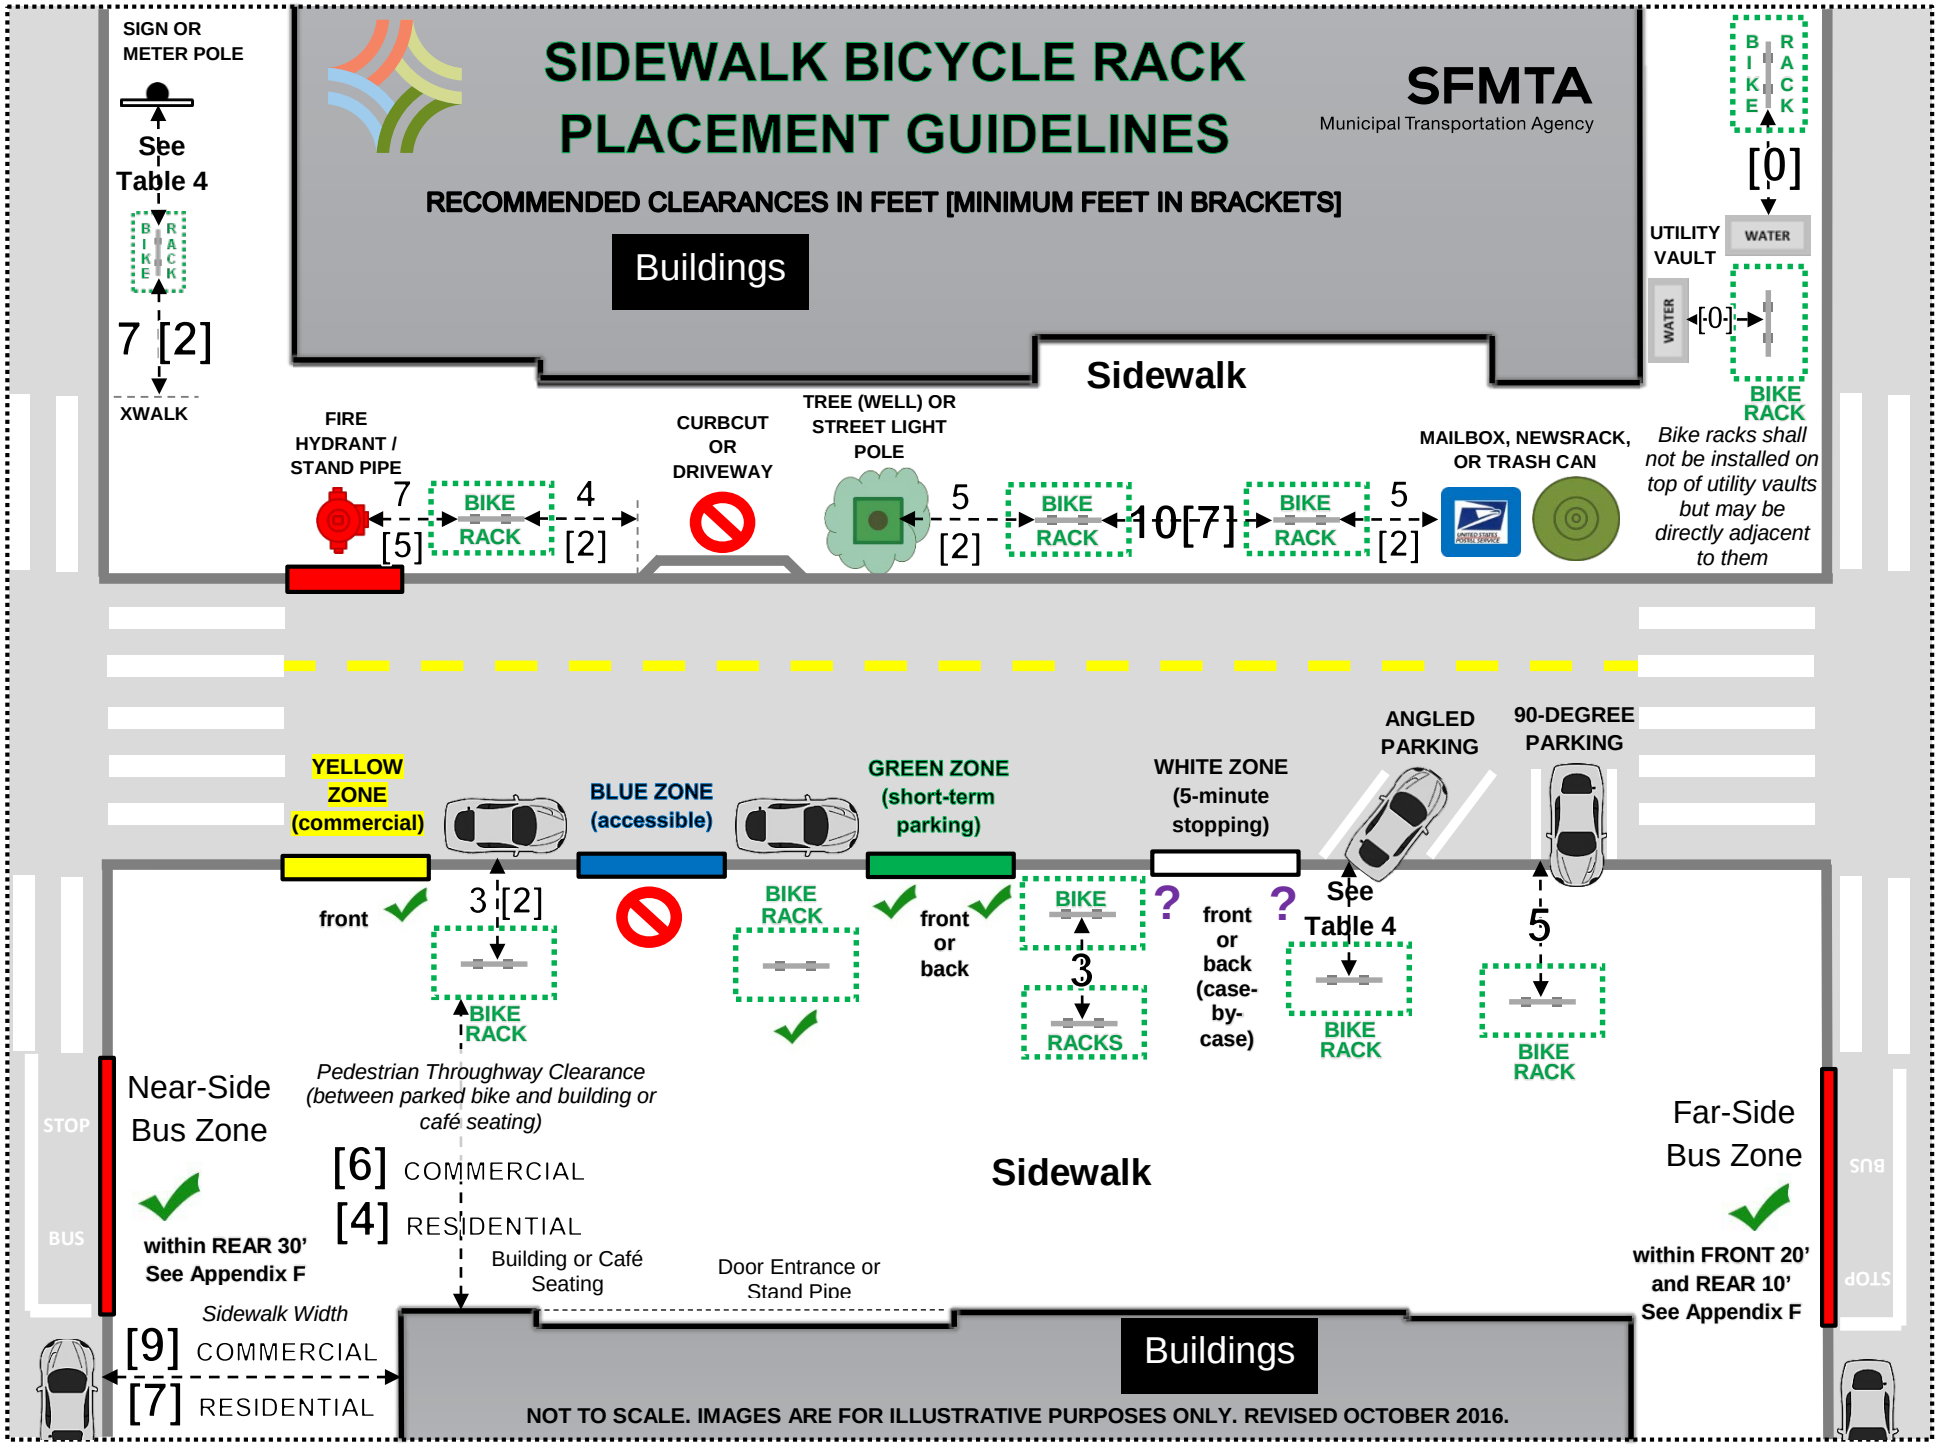

NOT TO SCALE. IMAGES ARE FOR ILLUSTRATIVE PURPOSES ONLY. REVISED OCTOBER 2016.